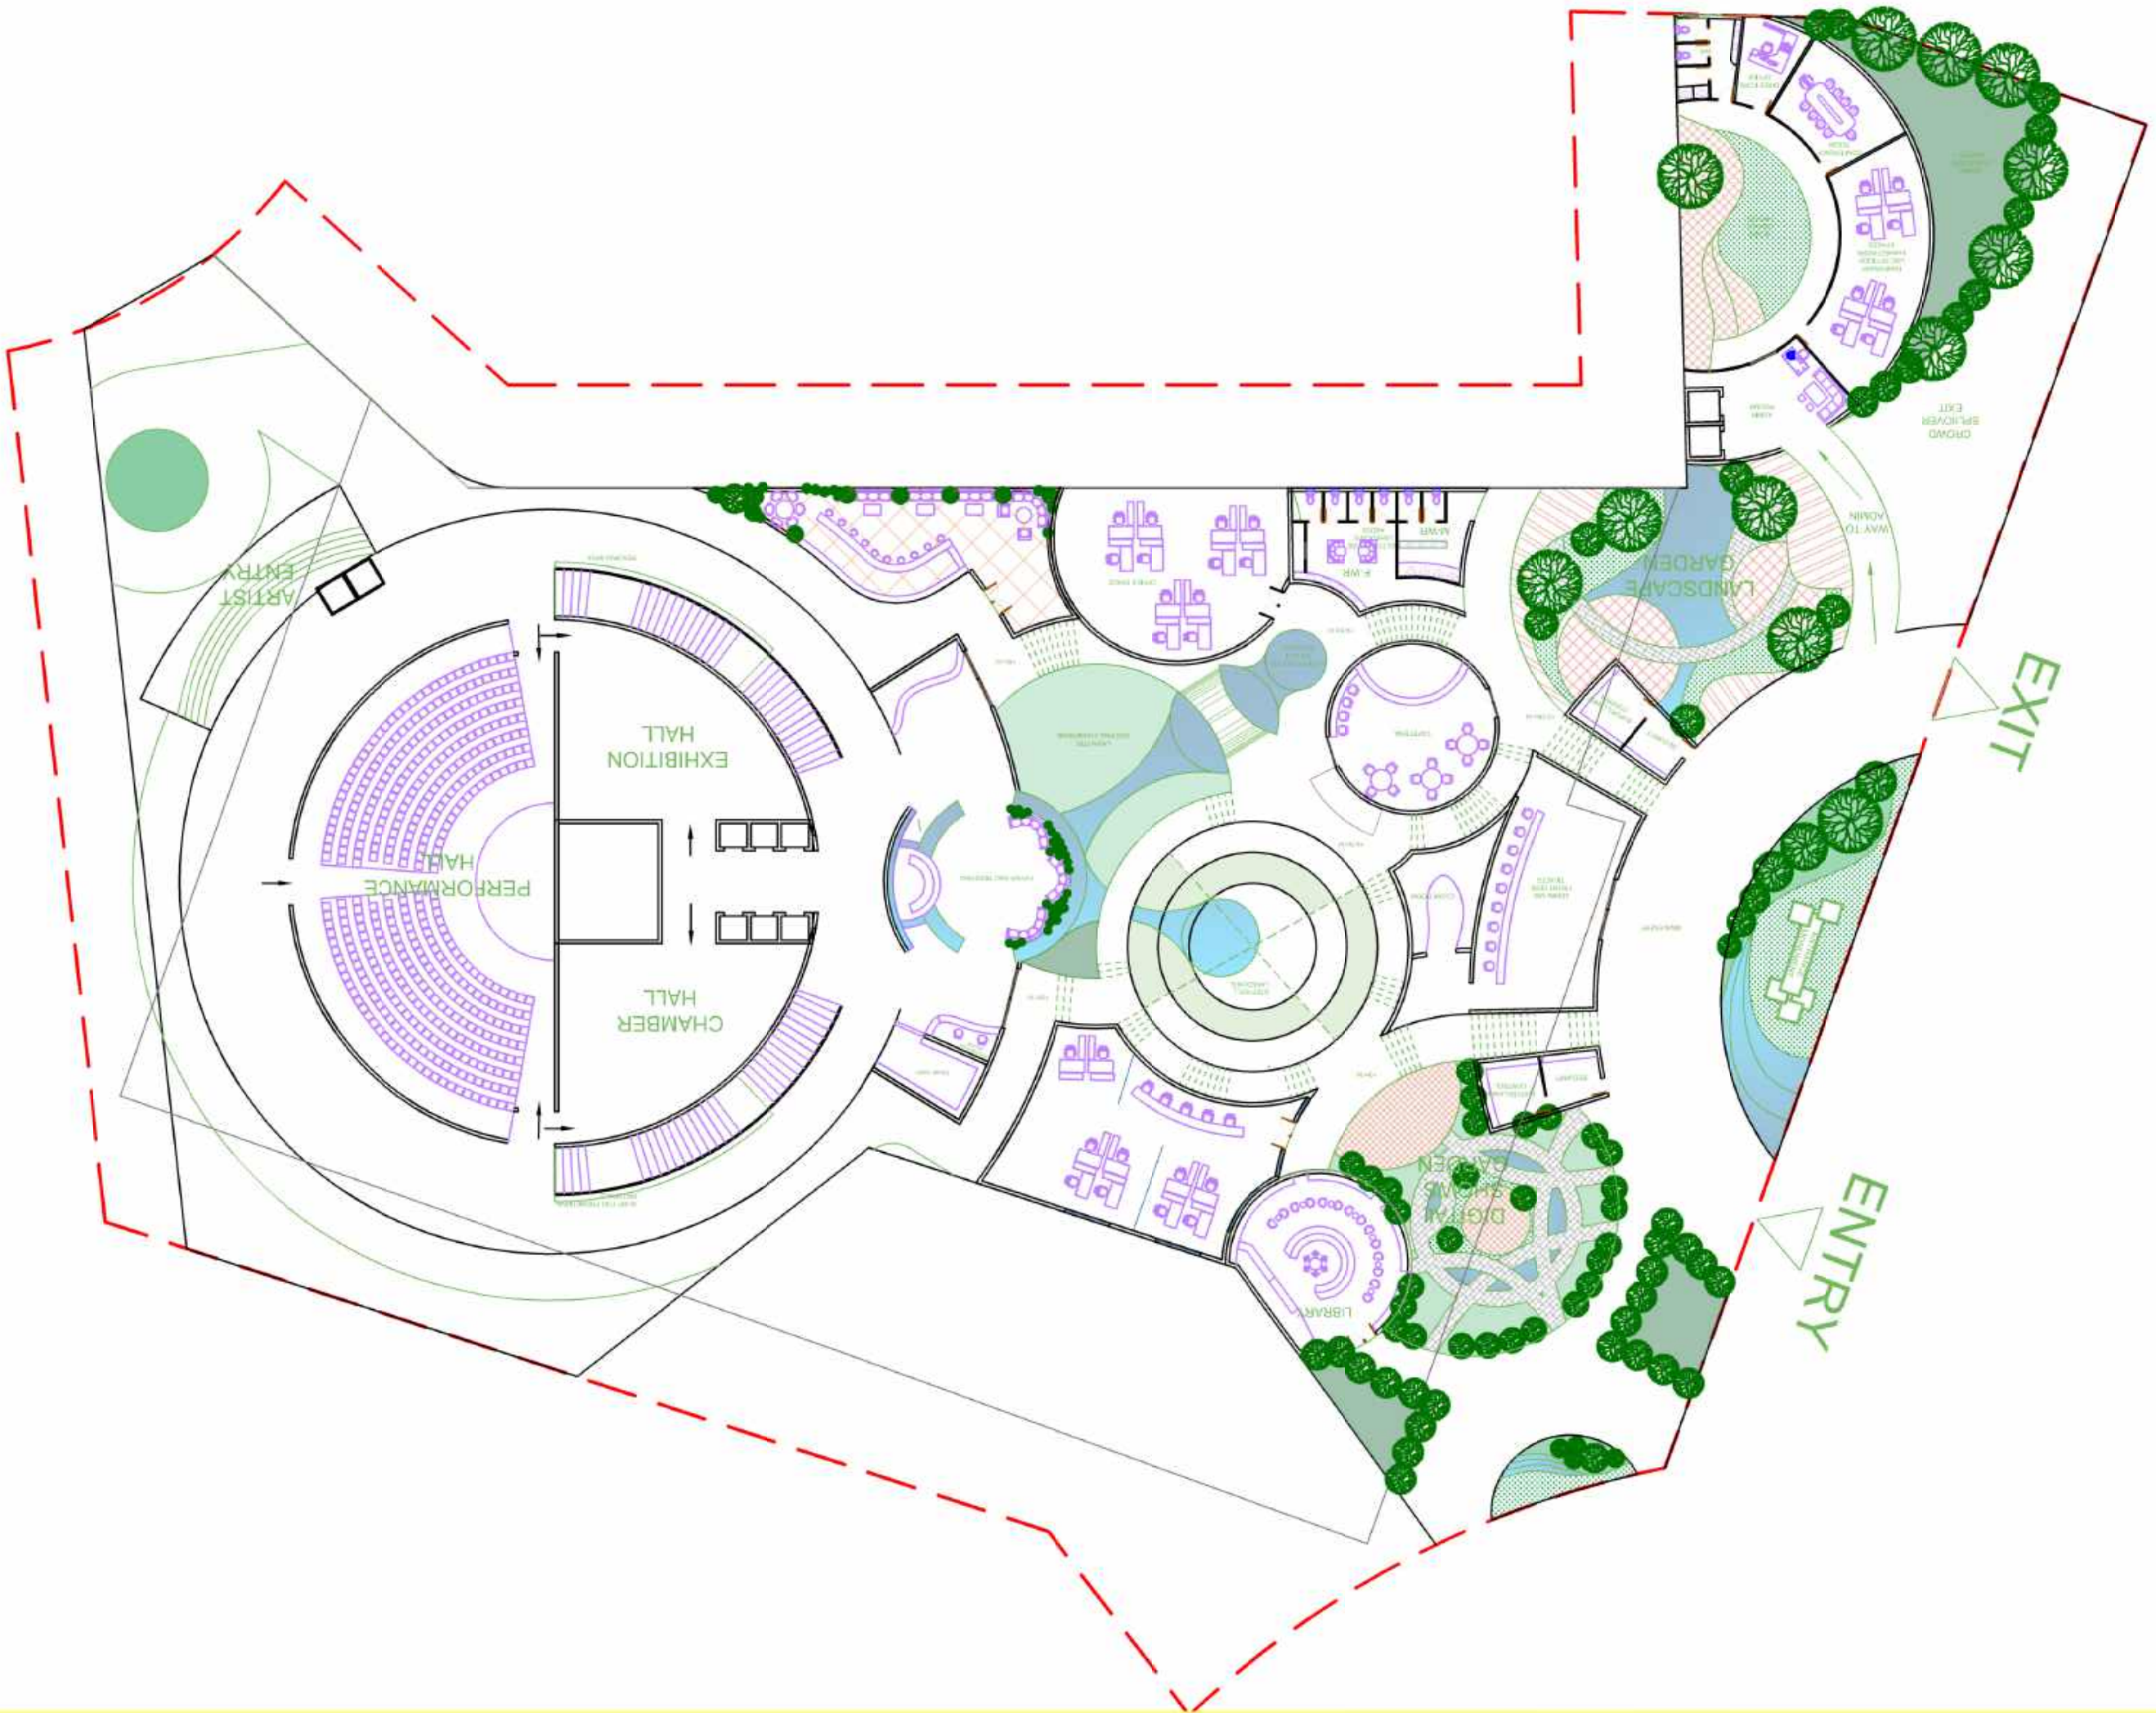
EXIT
ENTRY
EXHIBITION HALL
PERFORMANCE HALL
CHAMBER HALL
ARTIST ENTRY
LANDSCAPE GARDEN
CROWD SPILLOVER EXIT
WAY TO ADARSH