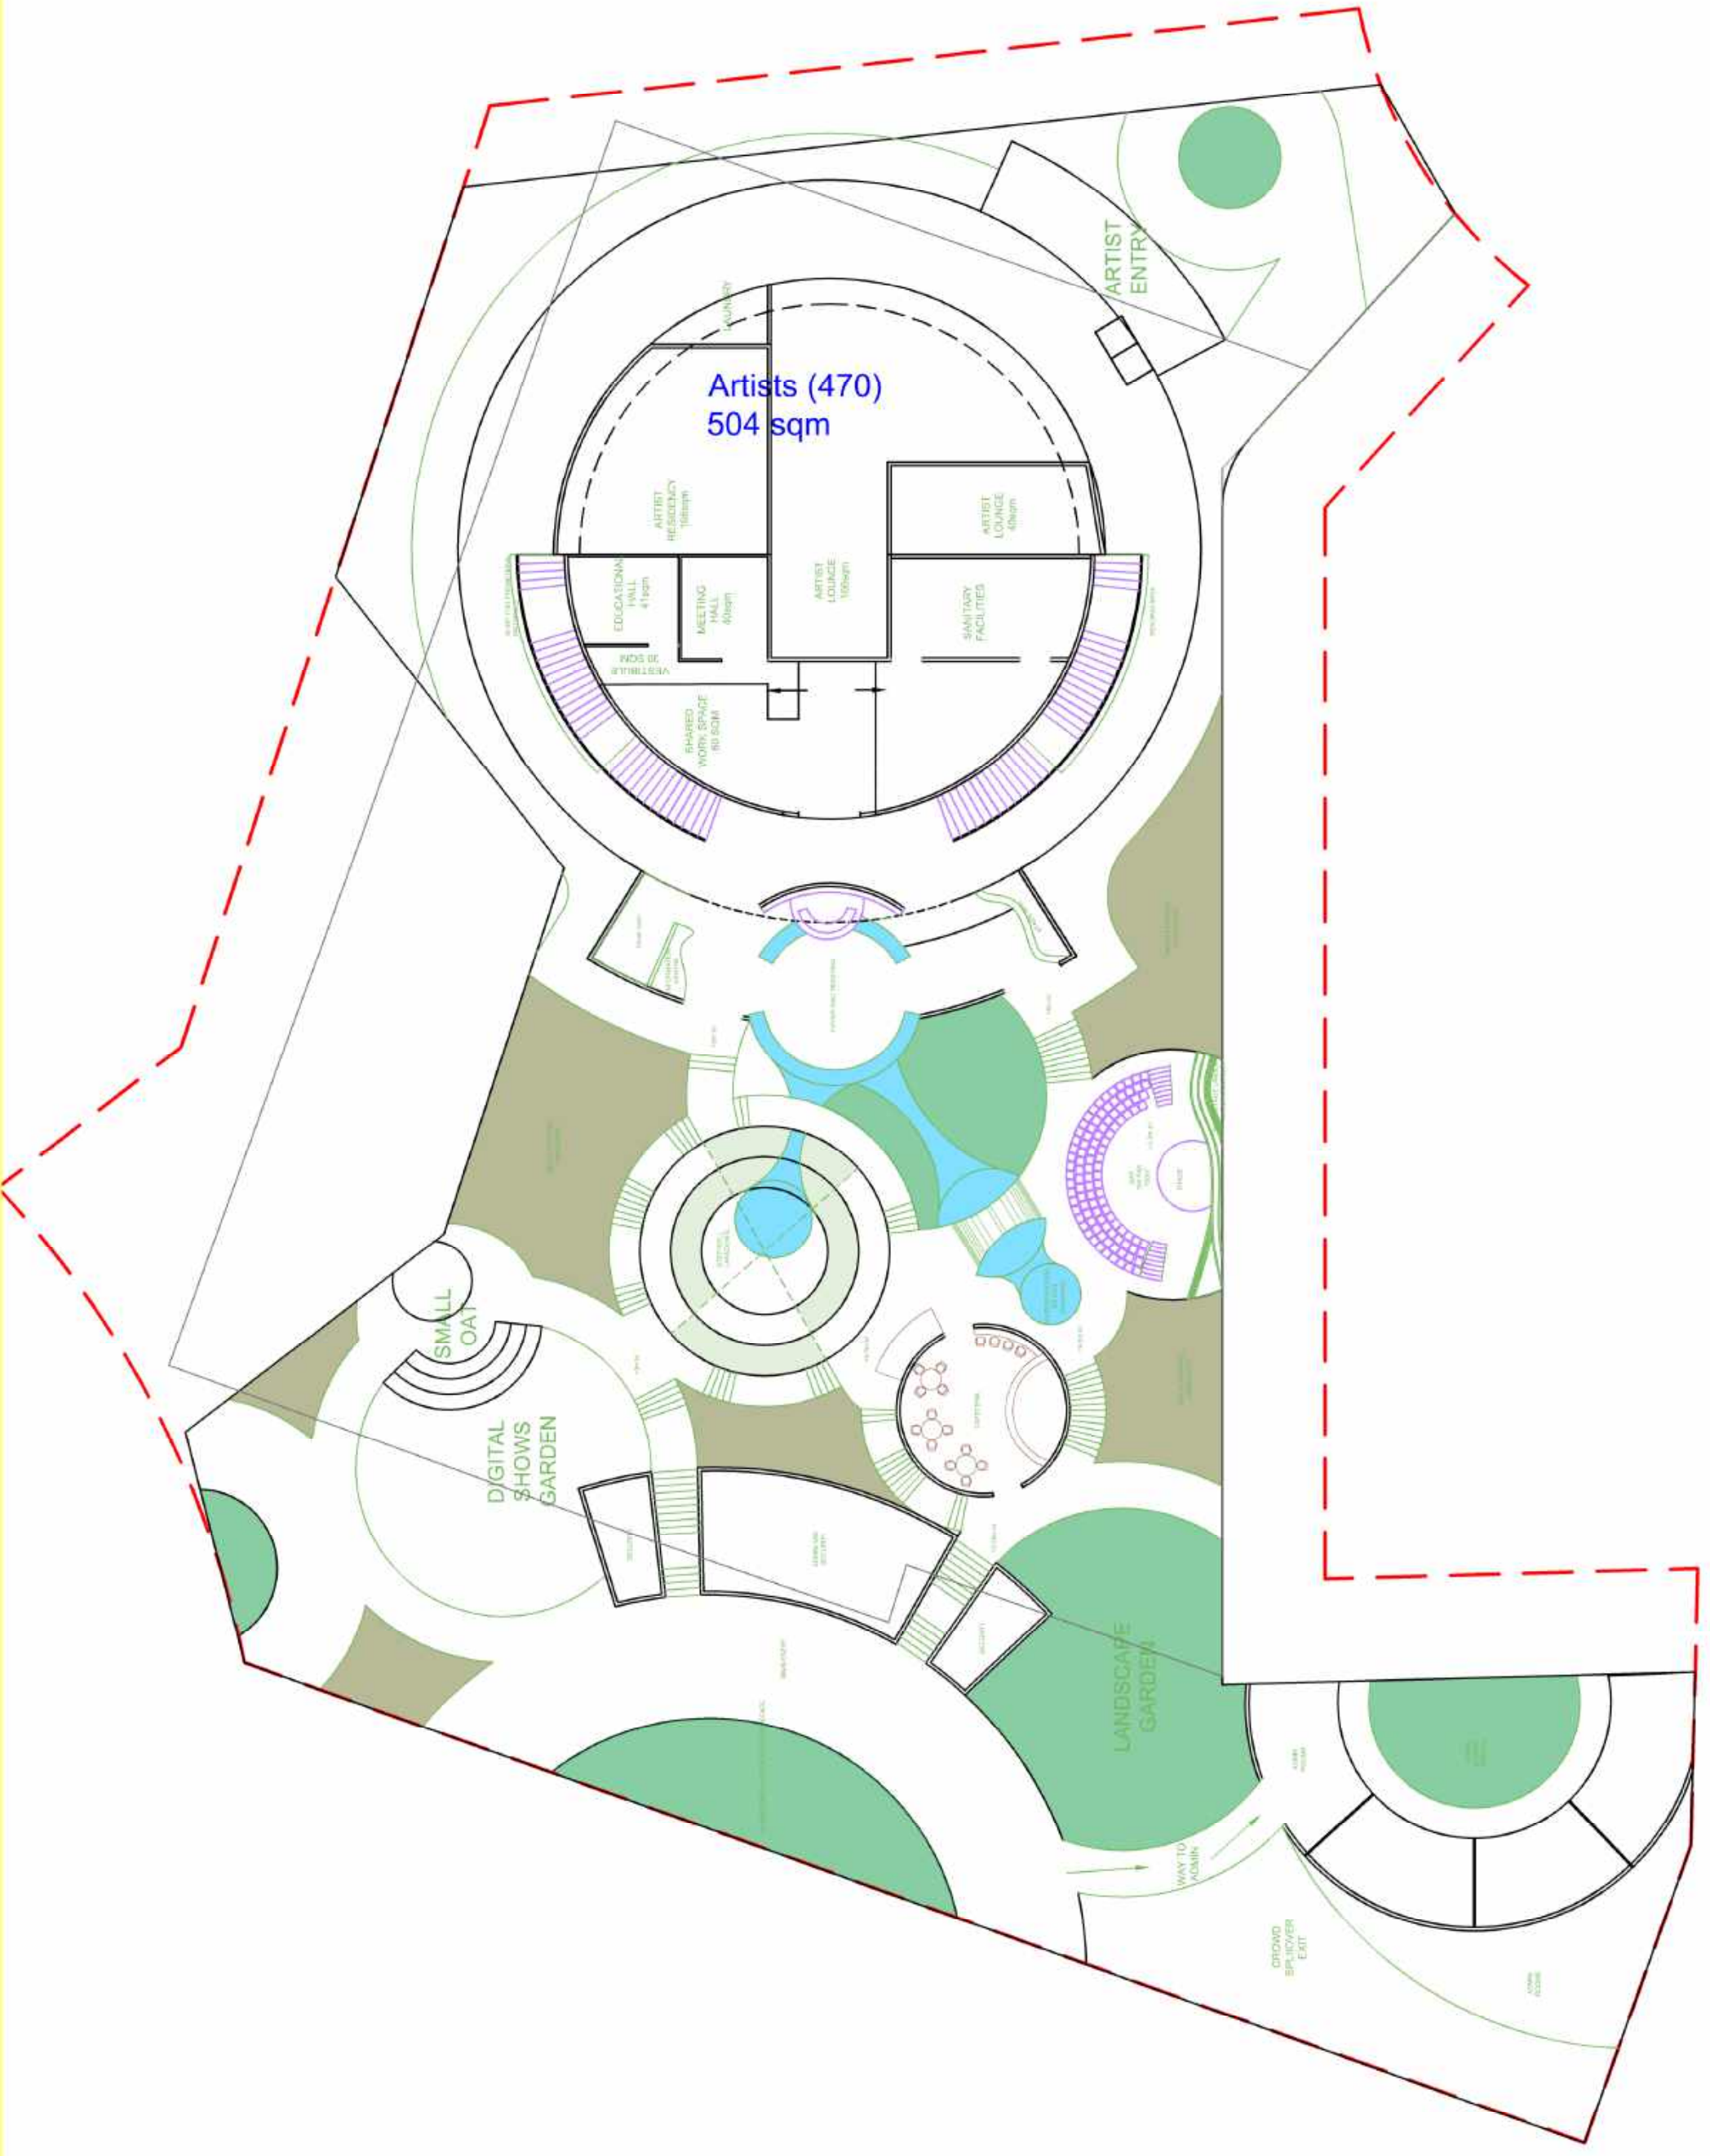
Artists (470)
504 sqm
ARTIST ENTRY
ARTIST RESIDENCY 168sqm
ARTIST LOUNGE 168sqm
EDUCATIONAL HALL 41sqm
MEETING HALL 40sqm
ARTIST LOUNGE 168sqm
SANITARY FACILITIES
SHARED WORK SPACE 60 SQM
SMALL OAT
DIGITAL SHOWS GARDEN
LANDSCAPE GARDEN
WAY TO ADMIN
CROWD SPLICKER EXIT